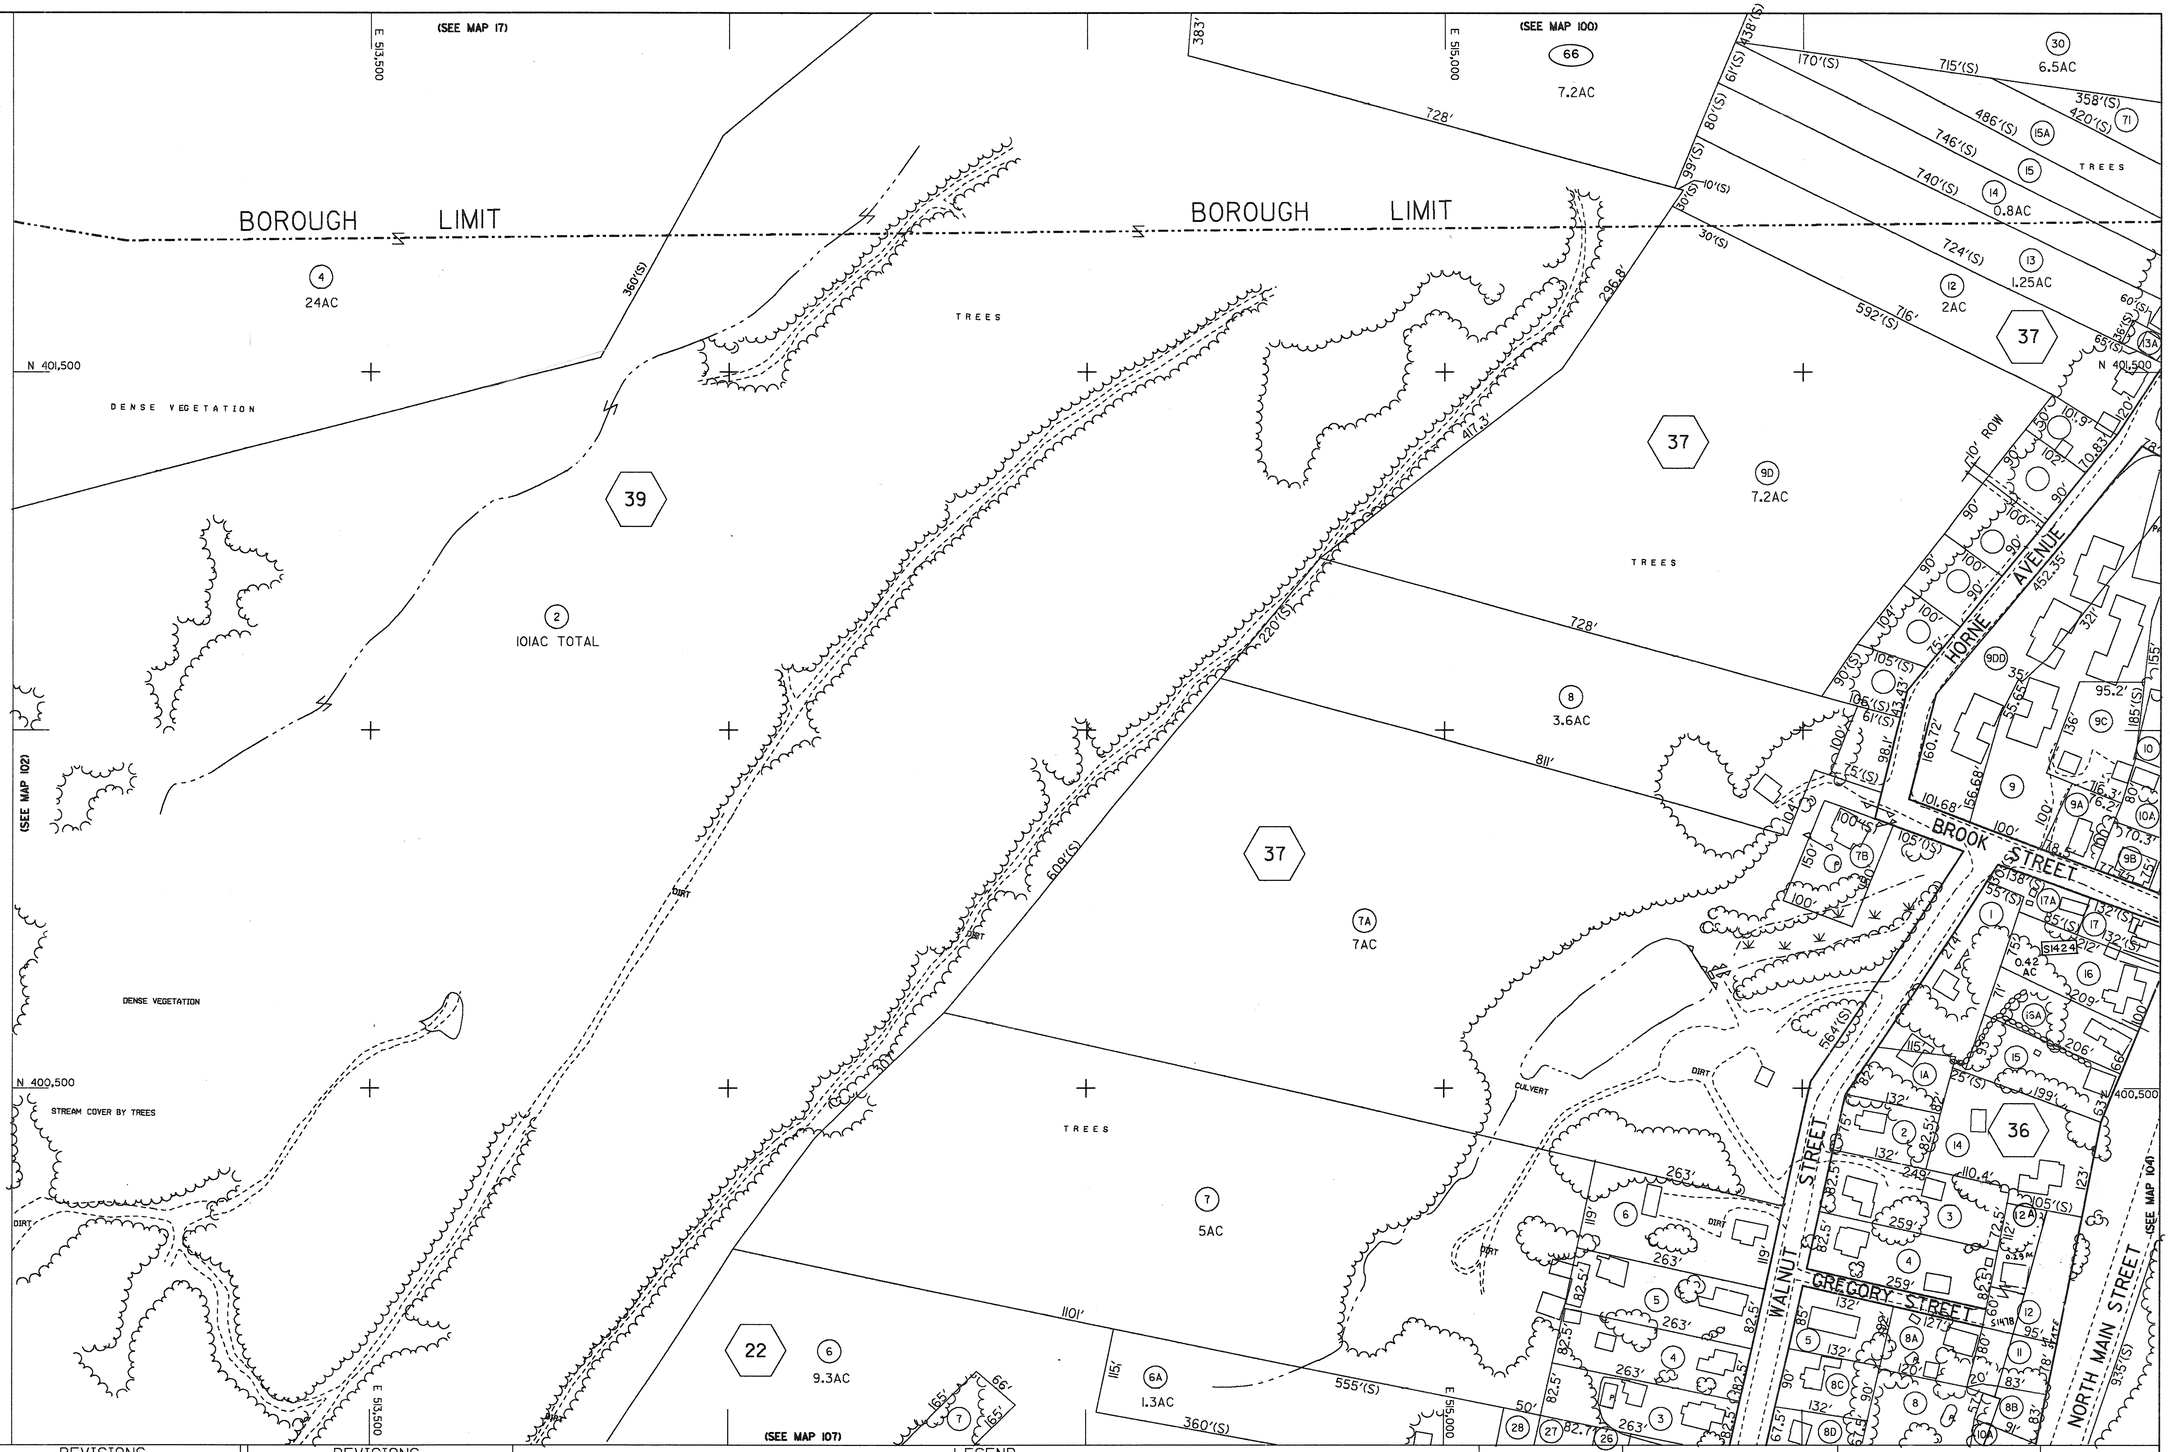

PREPARED BY

GEOD CORPORATION
PHOTOGRAMMETRIC SCIENCES
SURVEY TECHNOLOGIES
73 OAK RIDGE ROAD-OAK RIDGE,N.J. 07438

PREPARED FOR TAX PURPOSES ONLY,NOT TO BE USED FOR CONVEYANCES

REVISIONS

DATE	MADE BY	CHANGES/ADDITIONS

REVISIONS

DATE	MADE BY	CHANGES/ADDITIONS

LEGEND

TOWN LINE	
BLOCK LINE	
LOT LINE	
DENOTES COMMON OWNER	
TAX MAP BLOCK NUMBER	42
TAX MAP LOT NUMBER	2
CALC. ACREAGE	75 AC. (C)
RECORD ACREAGE	18.2 AC.
SCALED DIMENSION	100' (S)
RECORD DIMENSION	142.52'

ROAD
TRAIL
RAILROAD
GUARDRAIL
FENCE
RETAINING WALL
STONE WALL
WALL
STREAM,RIVER
LAKE,POND
CULVERT
BRIDGE

HIGH VOLTAGE TRANSMISSION LINE
WOODED AREA TREES
BUILDINGS
WETLANDS

N

102	103	104
106	107	108

INDEX SHEET

MAP NO. 103

TAX MAP
TOWN OF WINCHESTER
LITCHFIELD COUNTY,CONNECTICUT

100 0 100 200
GRAPHIC SCALE
MAP DATE: 7-11-86