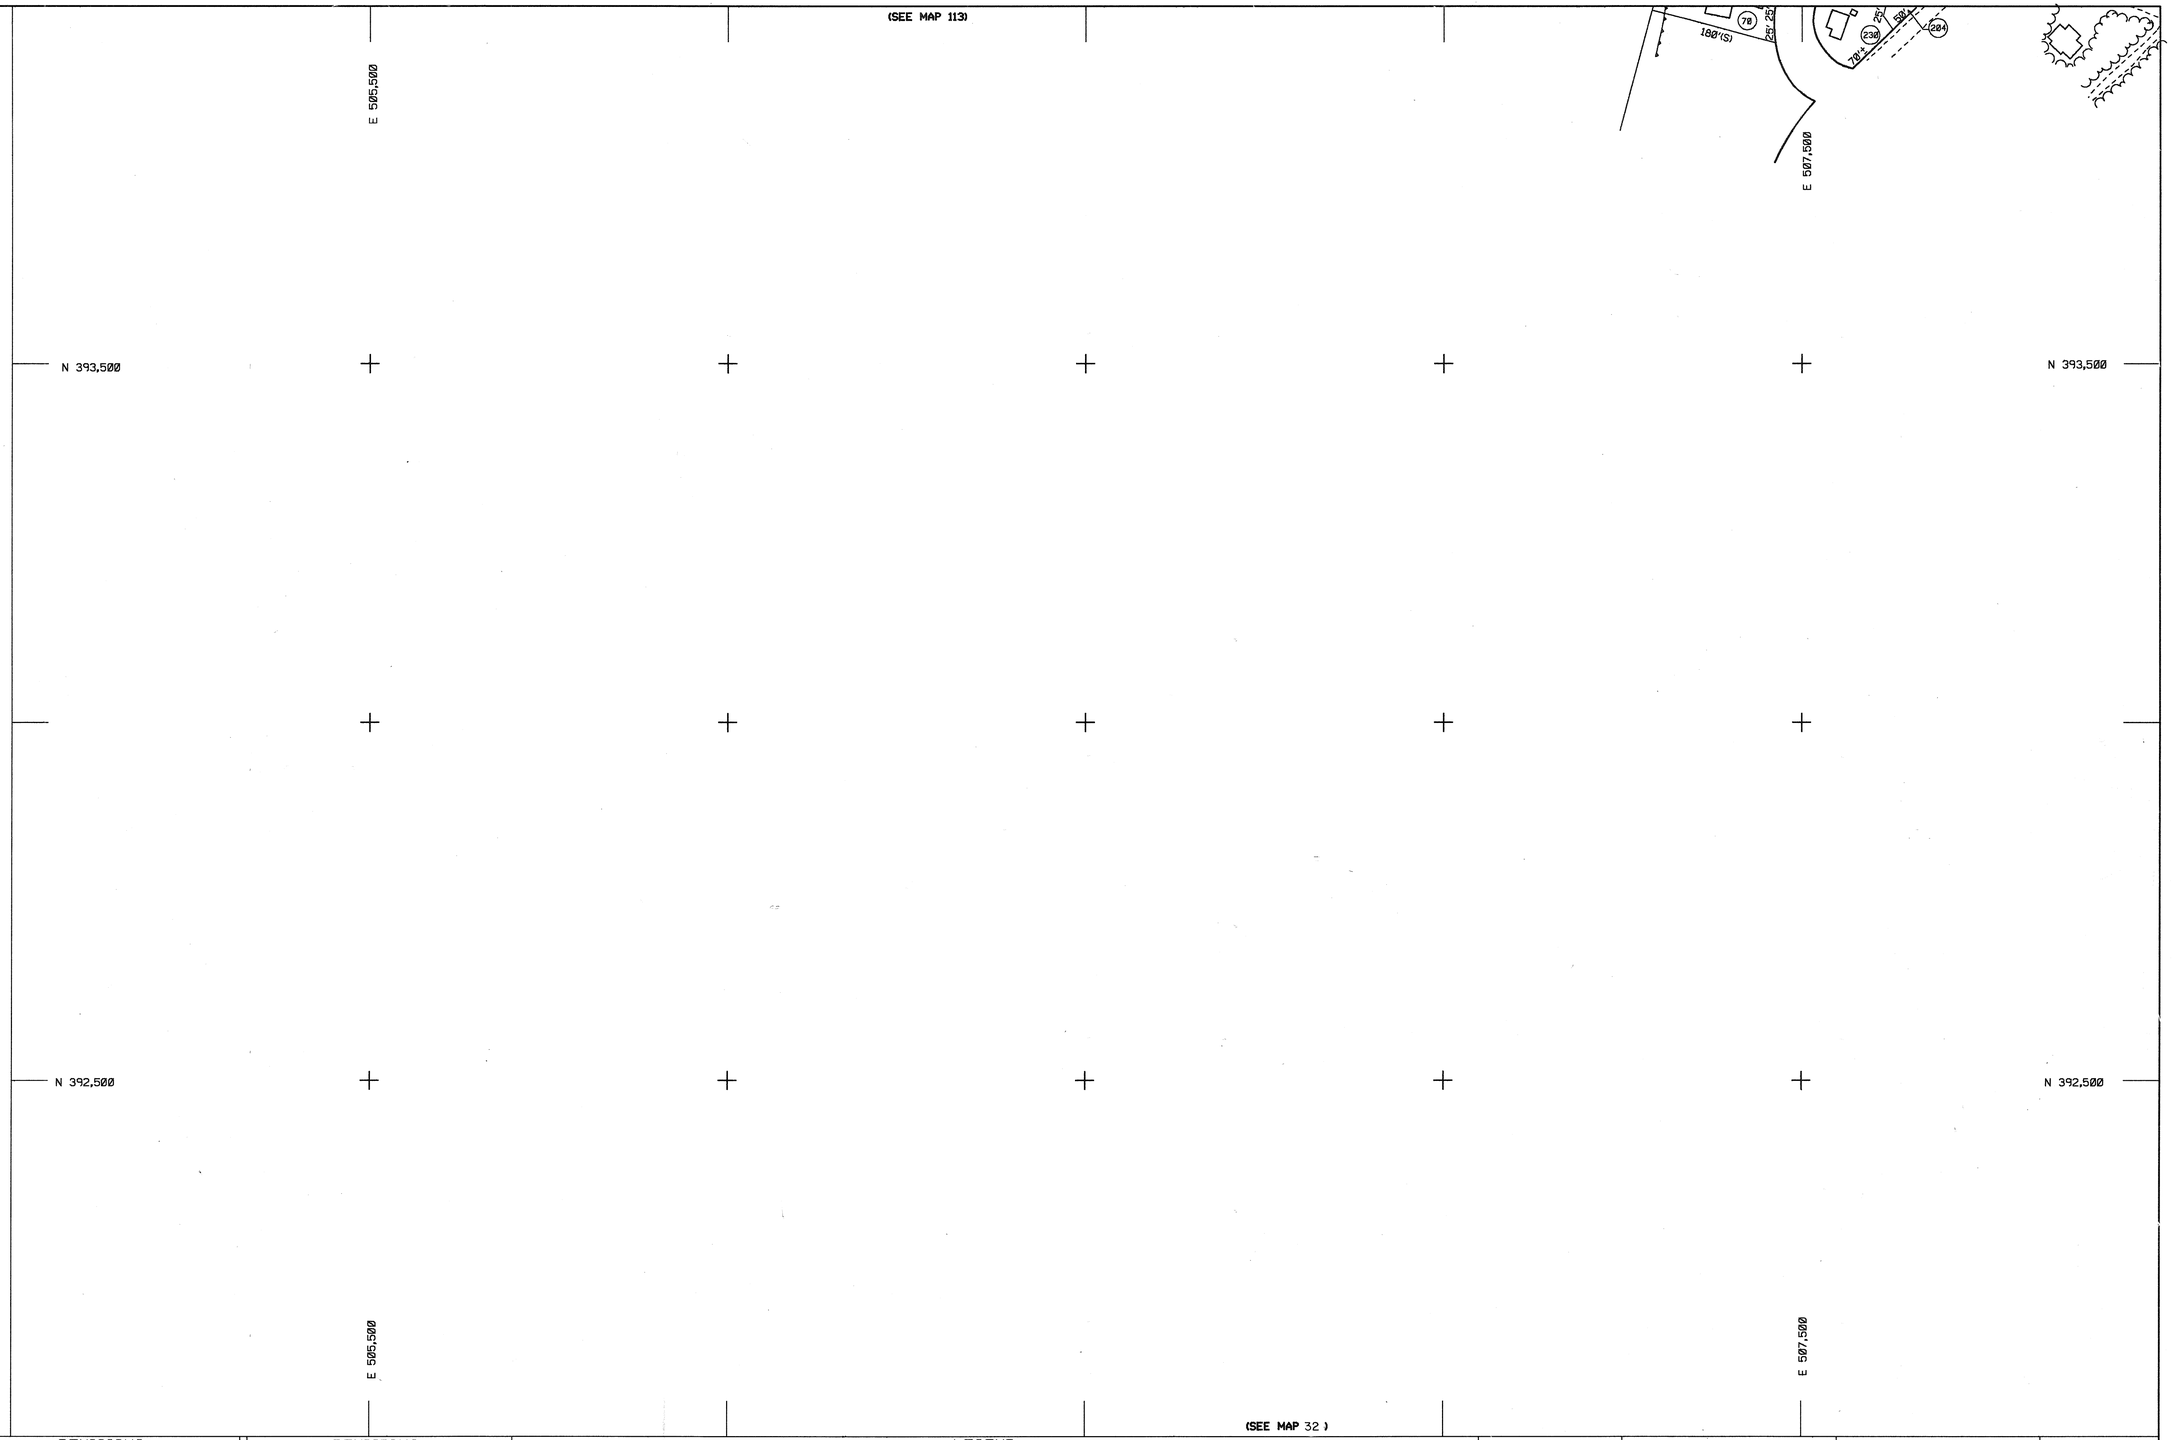

PREPARED BY

GEOD CORPORATION
PHOTOGRAMMETRIC SCIENCES
SURVEY TECHNOLOGIES
73 OAK RIDGE ROAD-OAK RIDGE,N.J. 07438

PREPARED FOR TAX PURPOSES ONLY,NOT TO BE USED FOR CONVEYANCES

REVISIONS

DATE	MADE BY	CHANGES/ADDITIONS

REVISIONS

DATE	MADE BY	CHANGES/ADDITIONS

LEGEND

TOWN LINE
BLOCK LINE
LOT LINE
DENOTES COMMON OWNER
TAX MAP BLOCK NUMBER (12)
TAX MAP LOT NUMBER (2)
CALC. ACREAGE 75 AC. (C)
RECORD ACREAGE 18.2 AC.
SCALED DIMENSION 100' (S)
RECORD DIMENSION 142.52'

ROAD
TRAIL
RAILROAD
GUARDRAIL
FENCE
RETAINING WALL
STONE WALL
WALL
STREAM,RIVER
LAKE,POND
CULVERT
BRIDGE

HIGH VOLTAGE TRANSMISSION LINE
WOODED AREA TREES
BUILDINGS
WETLANDS

N

113	114
(118)	119
123	124

INDEX SHEET

MAP NO. 118

TAX MAP

TOWN OF WINCHESTER

LITCHFIELD COUNTY,CONNECTICUT

100 0 100 200
GRAPHIC SCALE

MAP DATE: 8-05-86