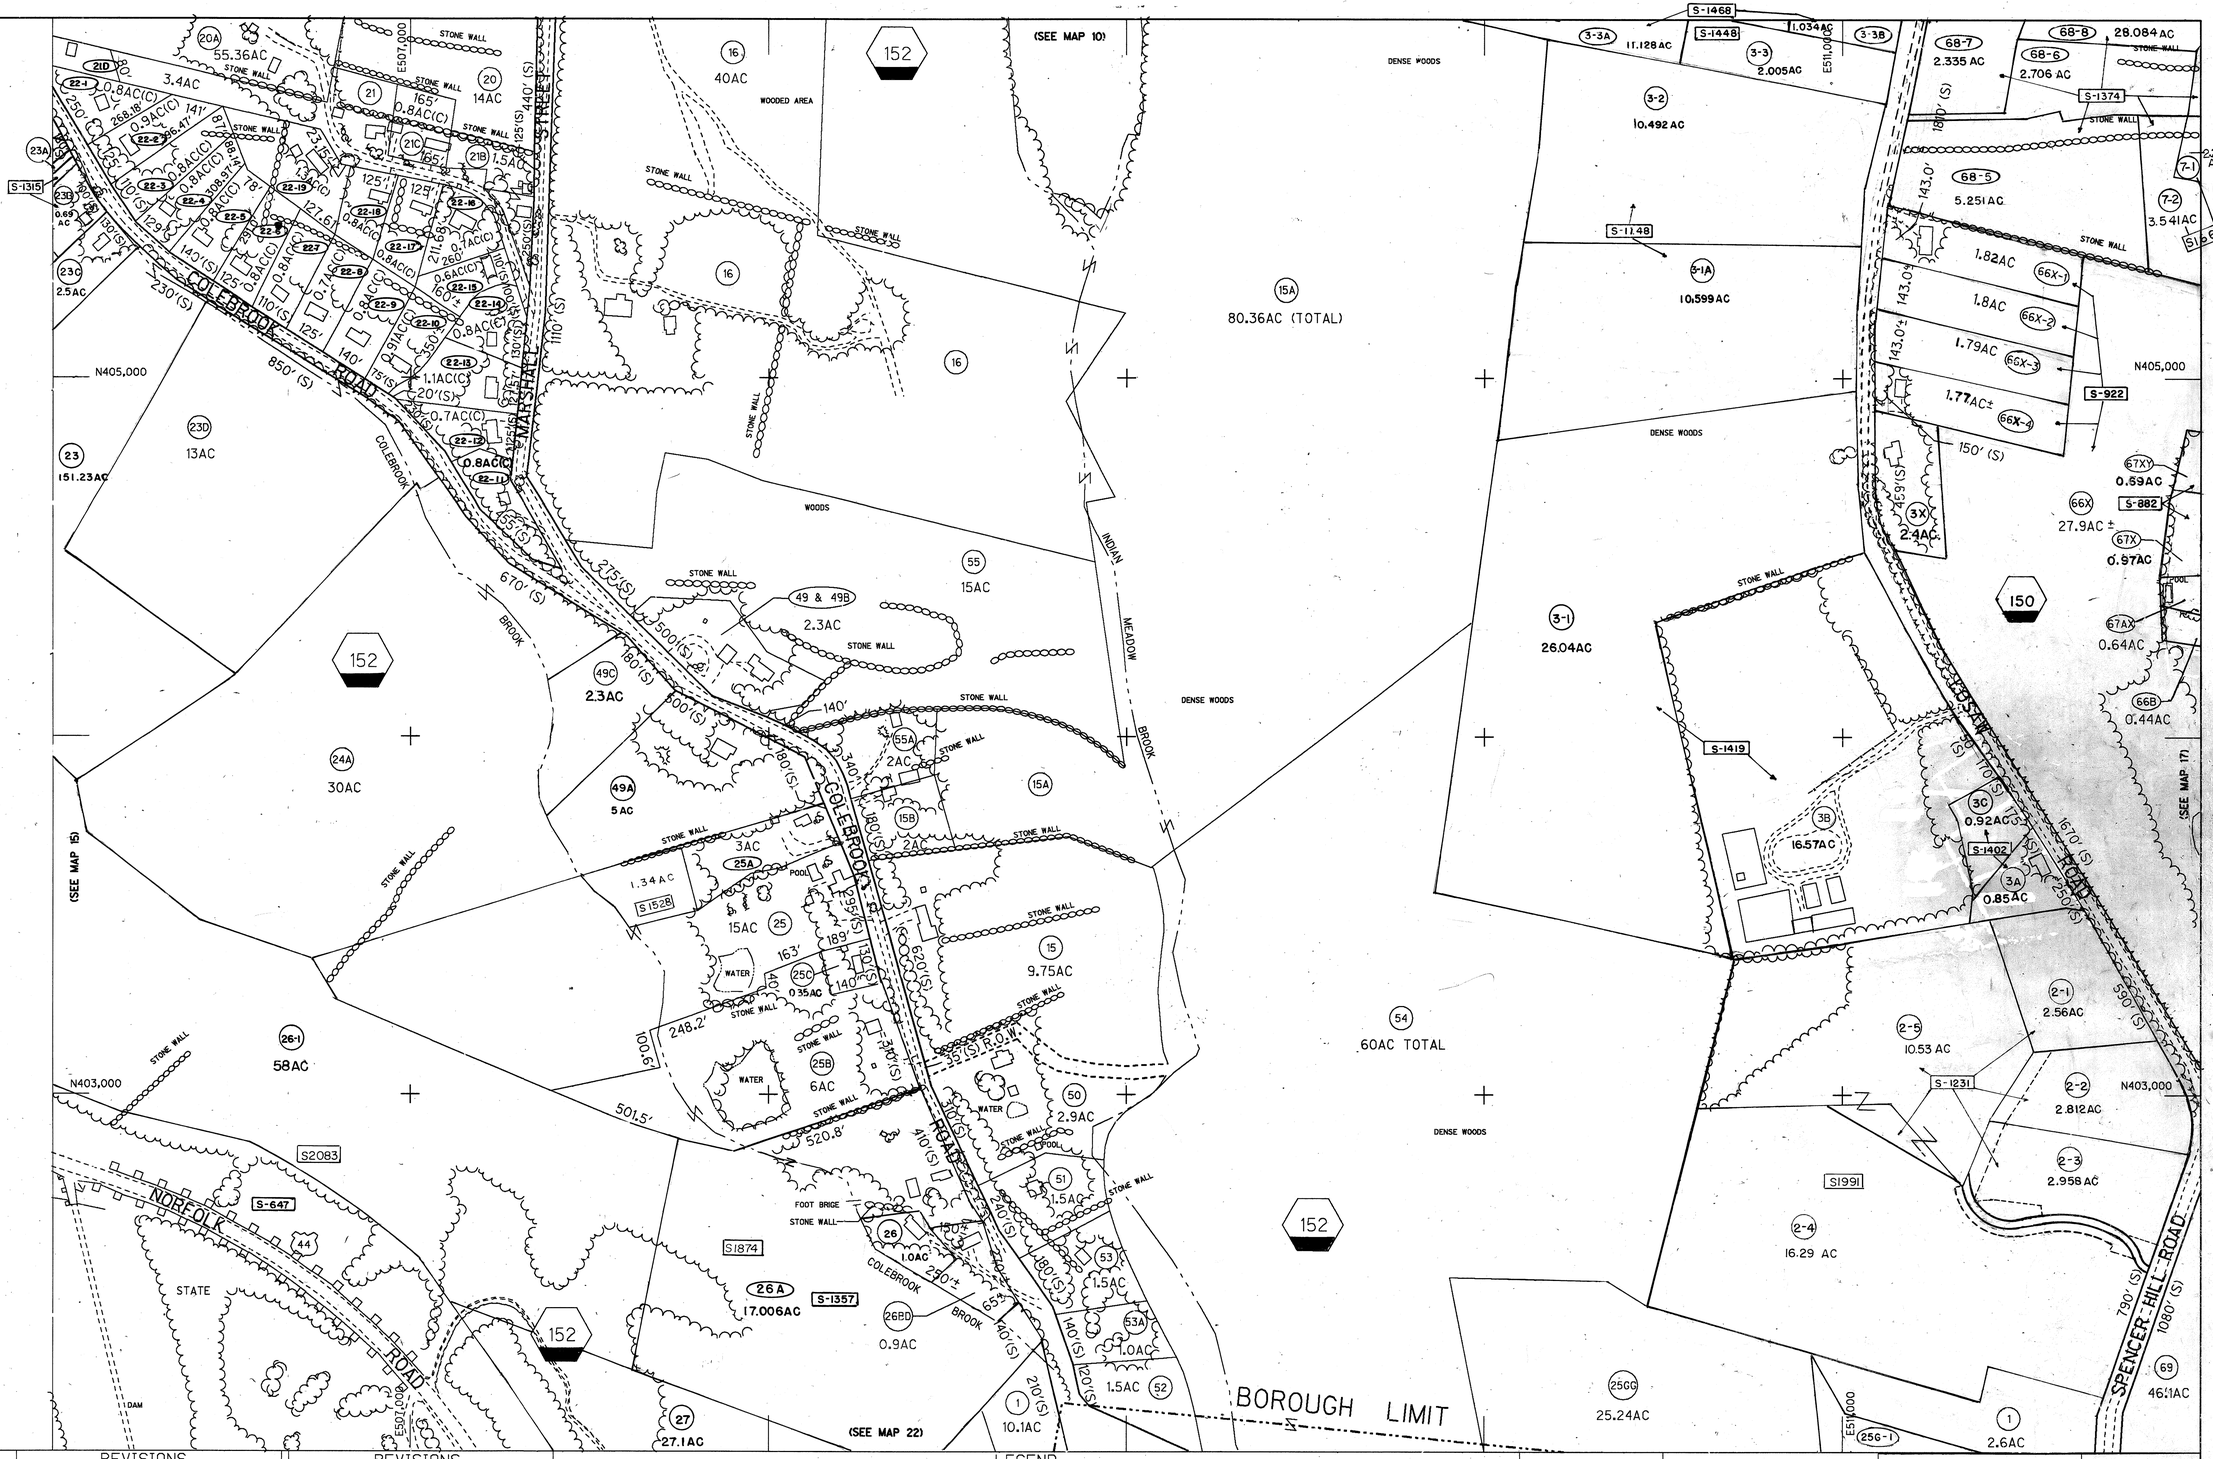

PREPARED BY

GEOD CORPORATION
PHOTOGRAMMETRIC SCIENCES
SURVEY TECHNOLOGIES
73 OAK RIDGE ROAD-OAK RIDGE,N.J. 07438

PREPARED FOR TAX PURPOSES ONLY,NOT TO BE USED FOR CONVEYANCES

REVISIONS

DATE	MADE BY	CHANGES/ADDITIONS
9 - 89	A. S.	SURVEY 1231,1315
6 - 90	A. S.	1210,1148,1419
		1402,882,922
6 - 95	A. S.	1357,1448,1468
		647
8-05	D.L.S	1874
3-2012	D.L.S	1991, 2083

REVISIONS

DATE	MADE BY	CHANGES/ADDITIONS

LEGEND

TOWN LINE	ROAD
BLOCK LINE	TRAIL
LOT LINE	RAILROAD
DENOTES COMMON OWNER	GUARDRAIL
TAX MAP BLOCK NUMBER (12)	FENCE
TAX MAP LOT NUMBER (2)	RETAINING WALL
CALC. ACREAGE 75 AC. (C)	STONE WALL
RECORD ACREAGE 18.2 AC.	WALL
SCALED DIMENSION 100' (S)	STREAM,RIVER
RECORD DIMENSION 142.52'	LAKE,POND
	CULVERT
	BRIDGE
	HIGH VOLTAGE TRANSMISSION LINE
	WOODED AREA TREES BUILDINGS
	WETLANDS
	SURVEY NO. S-0000

INDEX SHEET

9	10	11
15	16	17
21	22	

MAP NO. 16

TAX MAP
TOWN OF WINCHESTER
LITCHFIELD COUNTY, CONNECTICUT

GRAPHIC SCALE
MAP DATE: 4/87