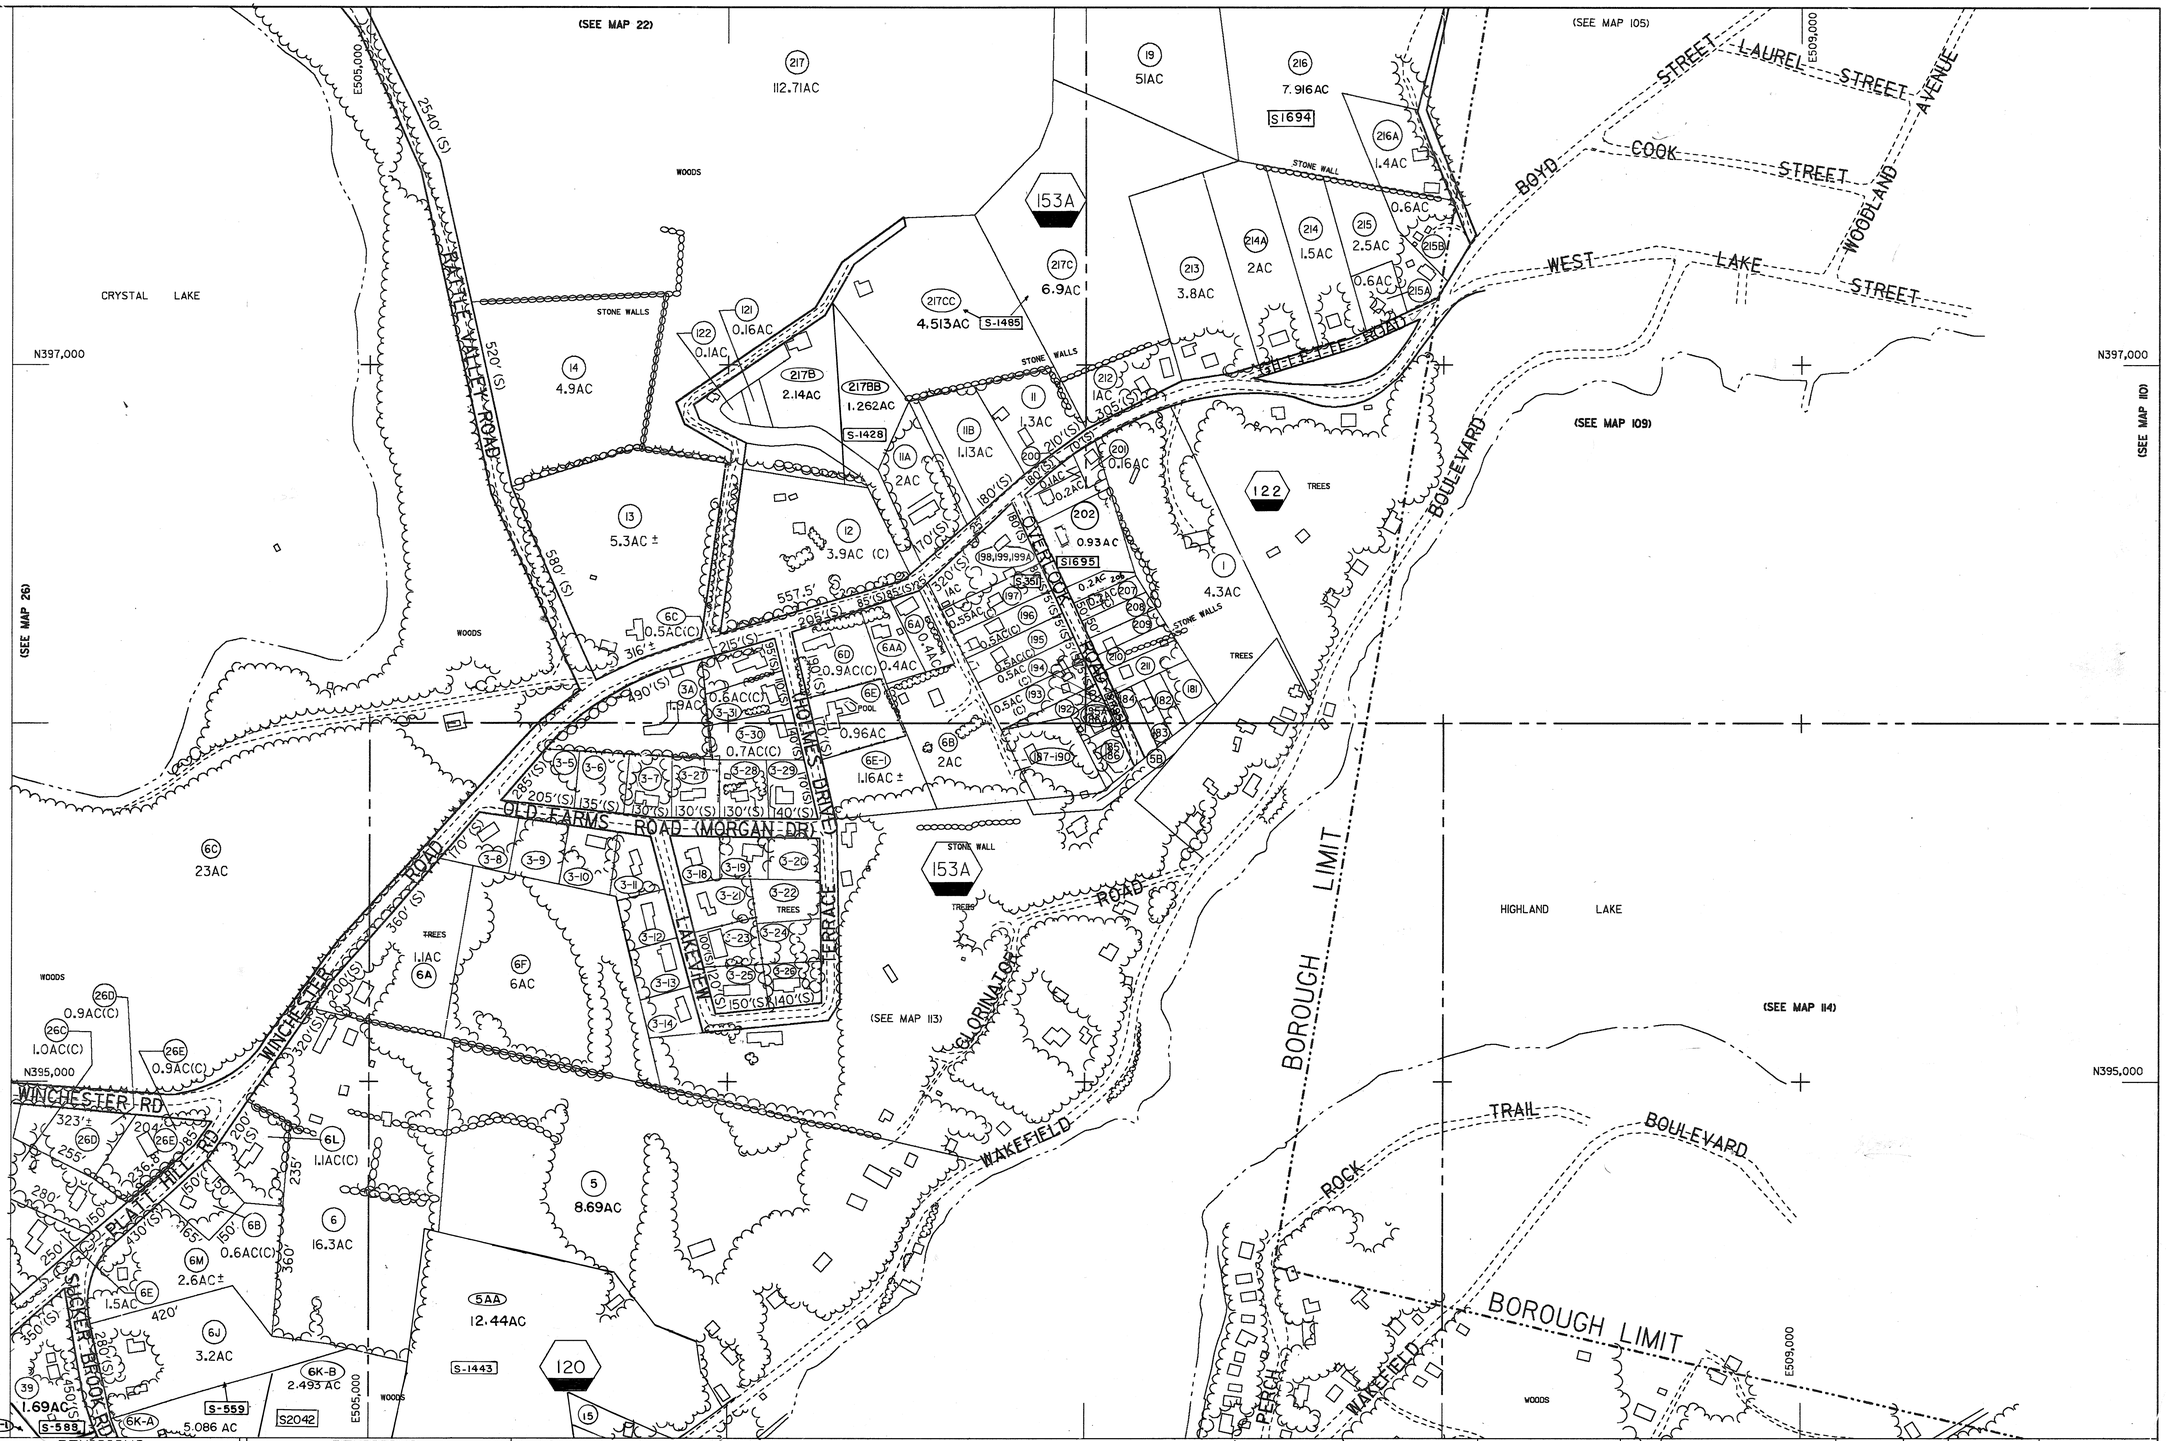

PREPARED BY

GEOD CORPORATION
PHOTOGRAMMETRIC SCIENCES
SURVEY TECHNOLOGIES
73 OAK RIDGE ROAD-OAK RIDGE,N.J. 07438

PREPARED FOR TAX PURPOSES ONLY,NOT TO BE USED FOR CONVEYANCES

REVISIONS

DATE	MADE BY	CHANGES/ADDITIONS
7 – 96	A. S.	SURVEY 351,559,588
		1428,1443,1485
8-05	DLS	1795
3-2012	DLS	2042

REVISIONS

DATE	MADE BY	CHANGES/ADDITIONS

LEGEND

TOWN LINE	
BLOCK LINE	
LOT LINE	
DENOTES COMMON OWNER	
TAX MAP BLOCK NUMBER	12
TAX MAP LOT NUMBER	2
CALC. ACREAGE	75 AC. (C)
RECORD ACREAGE	18.2 AC.
SCALED DIMENSION	100' (S)
RECORD DIMENSION	142.52'

ROAD
TRAIL
RAILROAD
GUARDRAIL
FENCE
RETAINING WALL
STONE WALL
WALL
STREAM,RIVER
LAKE,POND
CULVERT
BRIDGE

HIGH VOLTAGE TRANSMISSION LINE
WOODED AREA TREES
BUILDINGS
WETLANDS

N

21	22	
26	27	
31	32	33

INDEX SHEET

MAP NO. 27

TAX MAP
TOWN OF WINCHESTER
LITCHFIELD COUNTY,CONNECTICUT

200 0 200 400
GRAPHIC SCALE
MAP DATE: 7/86