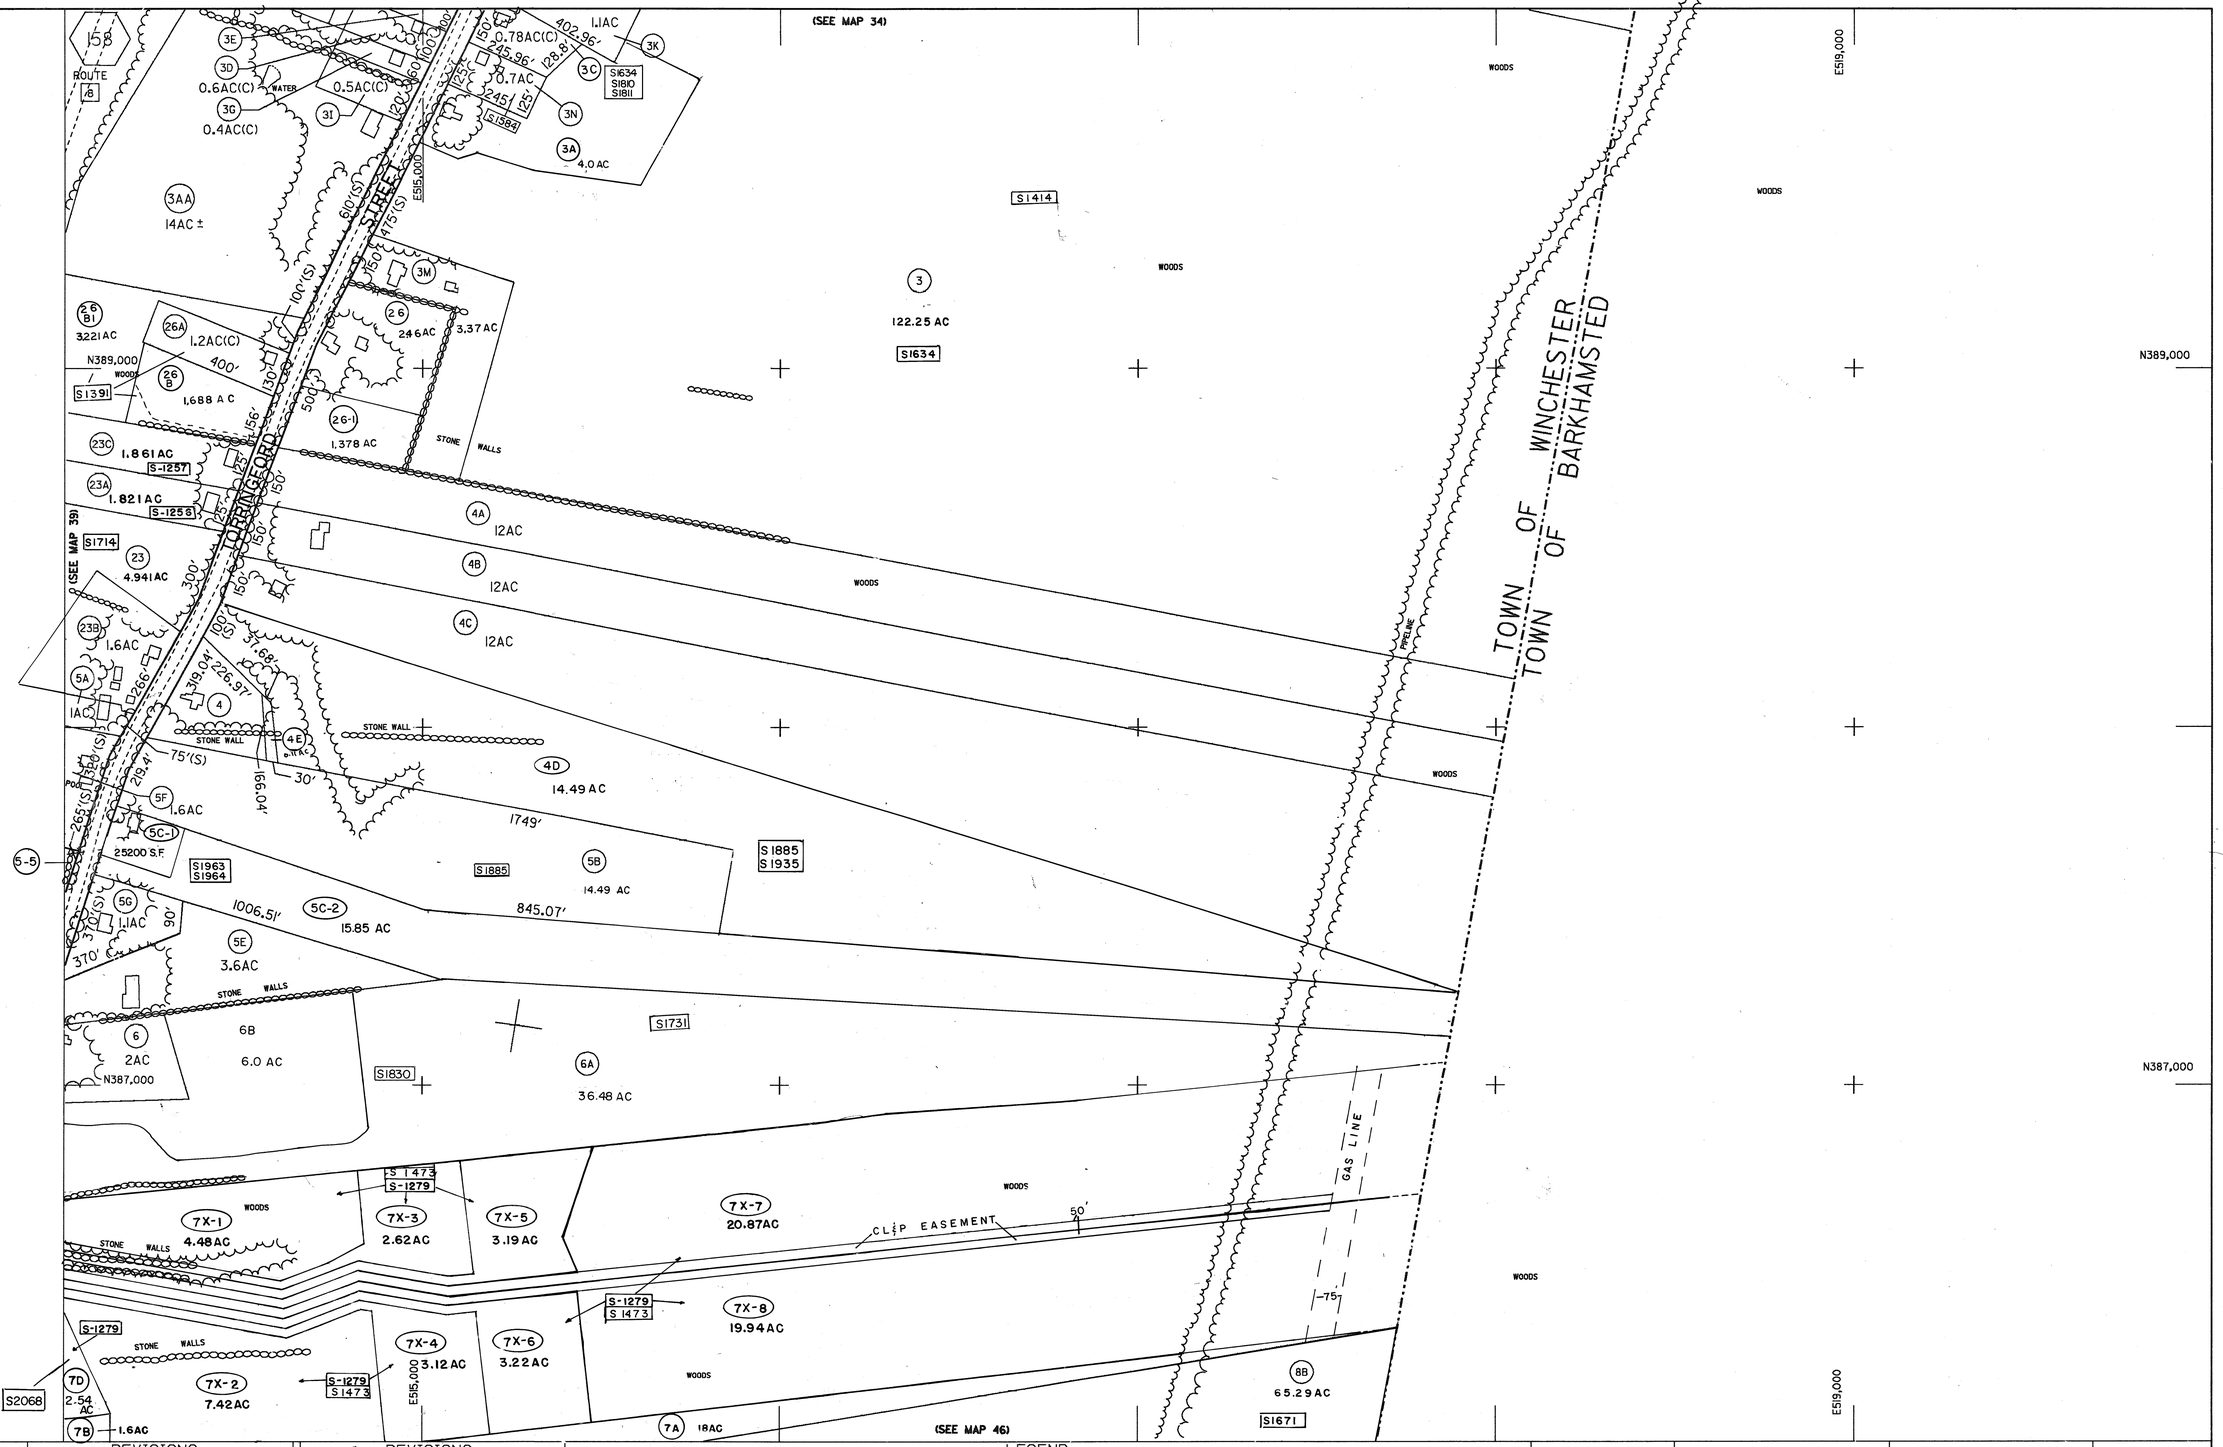

PREPARED BY

GEOD CORPORATION
PHOTOGRAMMETRIC SCIENCES
SURVEY TECHNOLOGIES
73 OAK RIDGE ROAD-OAK RIDGE,N.J. 07438

PREPARED FOR TAX PURPOSES ONLY,NOT TO BE USED FOR CONVEYANCES

REVISIONS

DATE	MADE BY	CHANGES/ADDITIONS
3 - 90	A.S.	SURVEY 1256,1257
		1279
1-02	DLS	S1731
11-05	DLS	1810,1811,1830,1885
11-07	DLS	1935,1963,1964
3-2012	DLS	2068

REVISIONS

DATE	MADE BY	CHANGES/ADDITIONS

LEGEND

TOWN LINE
BLOCK LINE
LOT LINE
DENOTES COMMON OWNER
TAX MAP BLOCK NUMBER — 12
TAX MAP LOT NUMBER — 2
CALC. ACREAGE — 75 AC. (C)
RECORD ACREAGE — 18.2 AC.
SCALED DIMENSION — 100' (S)
RECORD DIMENSION — 142.52'

ROAD
TRAIL
RAILROAD
GUARDRAIL
FENCE
RETAINING WALL
STONE WALL
WALL
STREAM,RIVER
LAKE,POND
CULVERT
BRIDGE

HIGH VOLTAGE TRANSMISSION LINE
WOODED AREA TREES
BUILDINGS
WETLANDS

SURVEY NO. — S-0000

N

33	34	
39	40	
45	46	

INDEX SHEET

MAP NO. 40

TAX MAP
TOWN OF WINCHESTER
LITCHFIELD COUNTY,CONNECTICUT

200 0 200 400
GRAPHIC SCALE
MAP DATE: 7/86