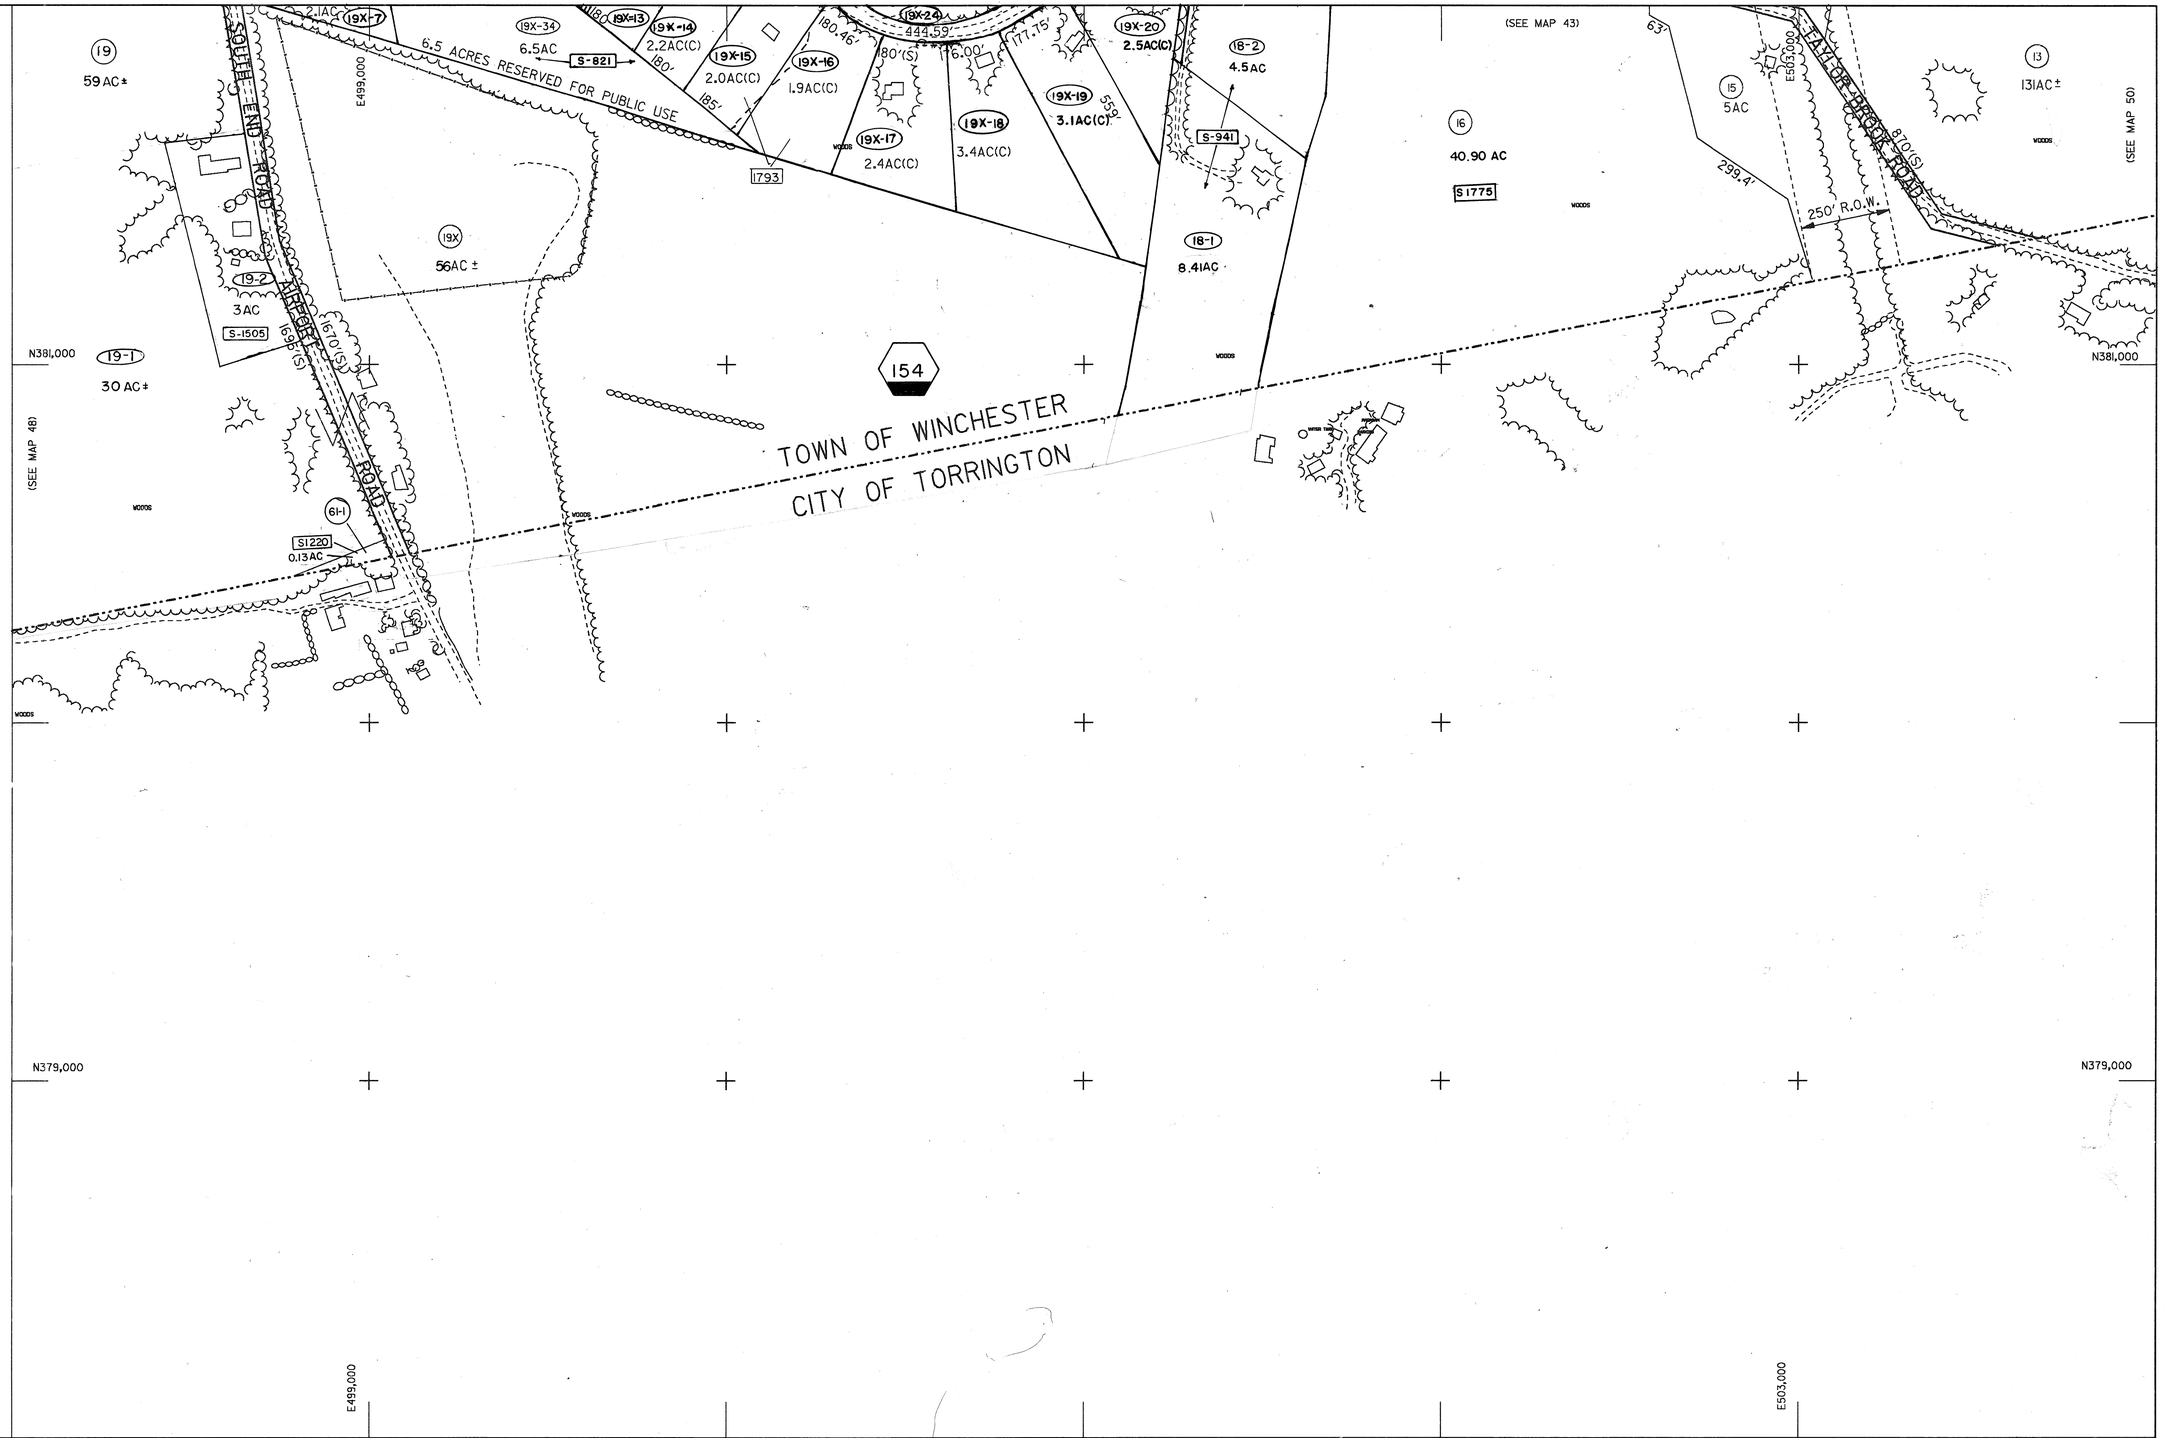

PREPARED BY

GEOD CORPORATION
PHOTOGRAMMETRIC SCIENCES
SURVEY TECHNOLOGIES
73 OAK RIDGE ROAD-OAK RIDGE,N.J. 07438

PREPARED FOR TAX PURPOSES ONLY,NOT TO BE USED FOR CONVEYANCES

REVISIONS

DATE	MADE BY	CHANGES/ADDITIONS
6 – 93	A.S.	SURVEY 821,941
9 – 96	A.S.	1220,1505,
11-02	DLS	1775
11-05	DLS	1793

REVISIONS

DATE	MADE BY	CHANGES/ADDITIONS

LEGEND

TOWN LINE
BLOCK LINE
LOT LINE
DENOTES COMMON OWNER
TAX MAP BLOCK NUMBER — 12
TAX MAP LOT NUMBER — 2
CALC. ACREAGE — 75 AC. (C)
RECORD ACREAGE — 18.2 AC.
SCALED DIMENSION — 100' (S)
RECORD DIMENSION — 142.52'

ROAD
TRAIL
RAILROAD
GUARDRAIL
FENCE
RETAINING WALL
STONE WALL
WALL
STREAM,RIVER
LAKE,POND
CULVERT
BRIDGE

HIGH VOLTAGE TRANSMISSION LINE
WOODED AREA TREES
BUILDINGS
WETLANDS
SURVEY NO. — S-0000

N

42	43	44
48	49	50

INDEX SHEET

MAP NO. 49

TAX MAP
TOWN OF WINCHESTER
LITCHFIELD COUNTY,CONNECTICUT

200 0 200 400
GRAPHIC SCALE
MAP DATE: 6-24-86